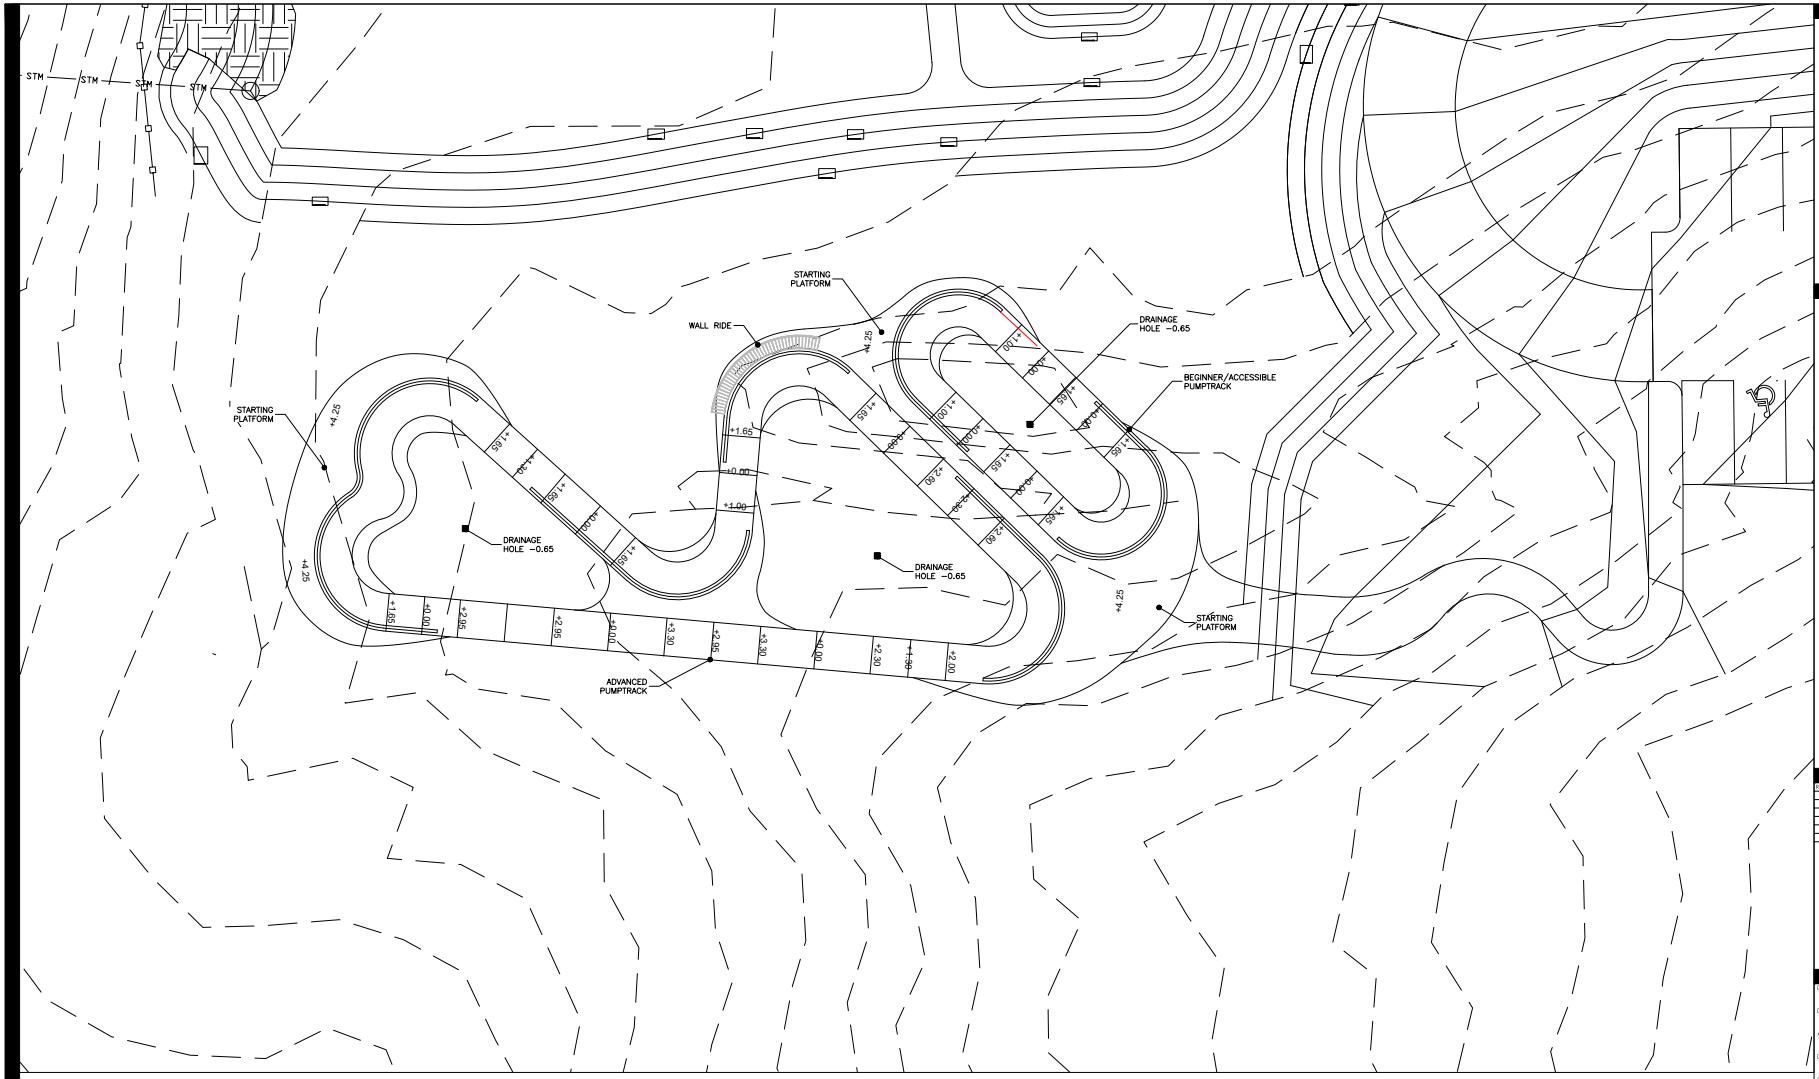

NOTES:

SHADE STRUCTURE AND PLAZA ARE PLANNED FOR A FUTURE PHASE

2 SITE PLAN

SCALE 1"=10'

1"=10' 0 5' 10' 20' 40'

PROGRESSIVE BIKE RAMPS

WWW.PROGRESSIVEBIKERAMPS.COM
601 MCKINLEY - JOPLIN, MISSOURI 64801
PHONE: 1-855-727-7267 - FAX: 1-417-206-6888

THIS DOCUMENT IS THE PROPERTY OF PROGRESSIVE BIKE RAMPS, AND CONTAINS PROPRIETARY INFORMATION OF THIS COMPANY. REPRODUCTION OF THIS DRAWING, IN ANY FORM, IS STRICTLY PROHIBITED WITHOUT PRIOR WRITTEN CONSENT FROM THE COMPANY. PERMISSION TO COPY OR REDISTRIBUTE FOR BIDDING PURPOSES MAY BE PURCHASED FROM PBR.

MIDDLETON PUMPTRACK
MIDDLETON, WI

CUSTOMER: CITY OF MIDDLETON
CUSTOMER CONTACT INFORMATION: mike.r.geyak@mba.com, (970) 389-4137
SITE GEOLOCATION: 43.089356, -89.548972
SITE ADDRESS: 4155 SCHWARTZ RD, MIDDLETON, WI 53562

REV #	DESCRIPTION	DATE
1	-	-
2	-	-
3	-	-
4	-	-
5	-	-
6	-	-

DESIGNED BY:	PBR
DRAWN BY:	A. CASTRO
APPROVED BY:	A. HORDOS
DATE:	08.05.22
SCALE:	AS SHOWN

SHEET NAME: SITE PLAN

PROJECT NUMBER: MDTN2101

SHEET NUMBER: BP1.2